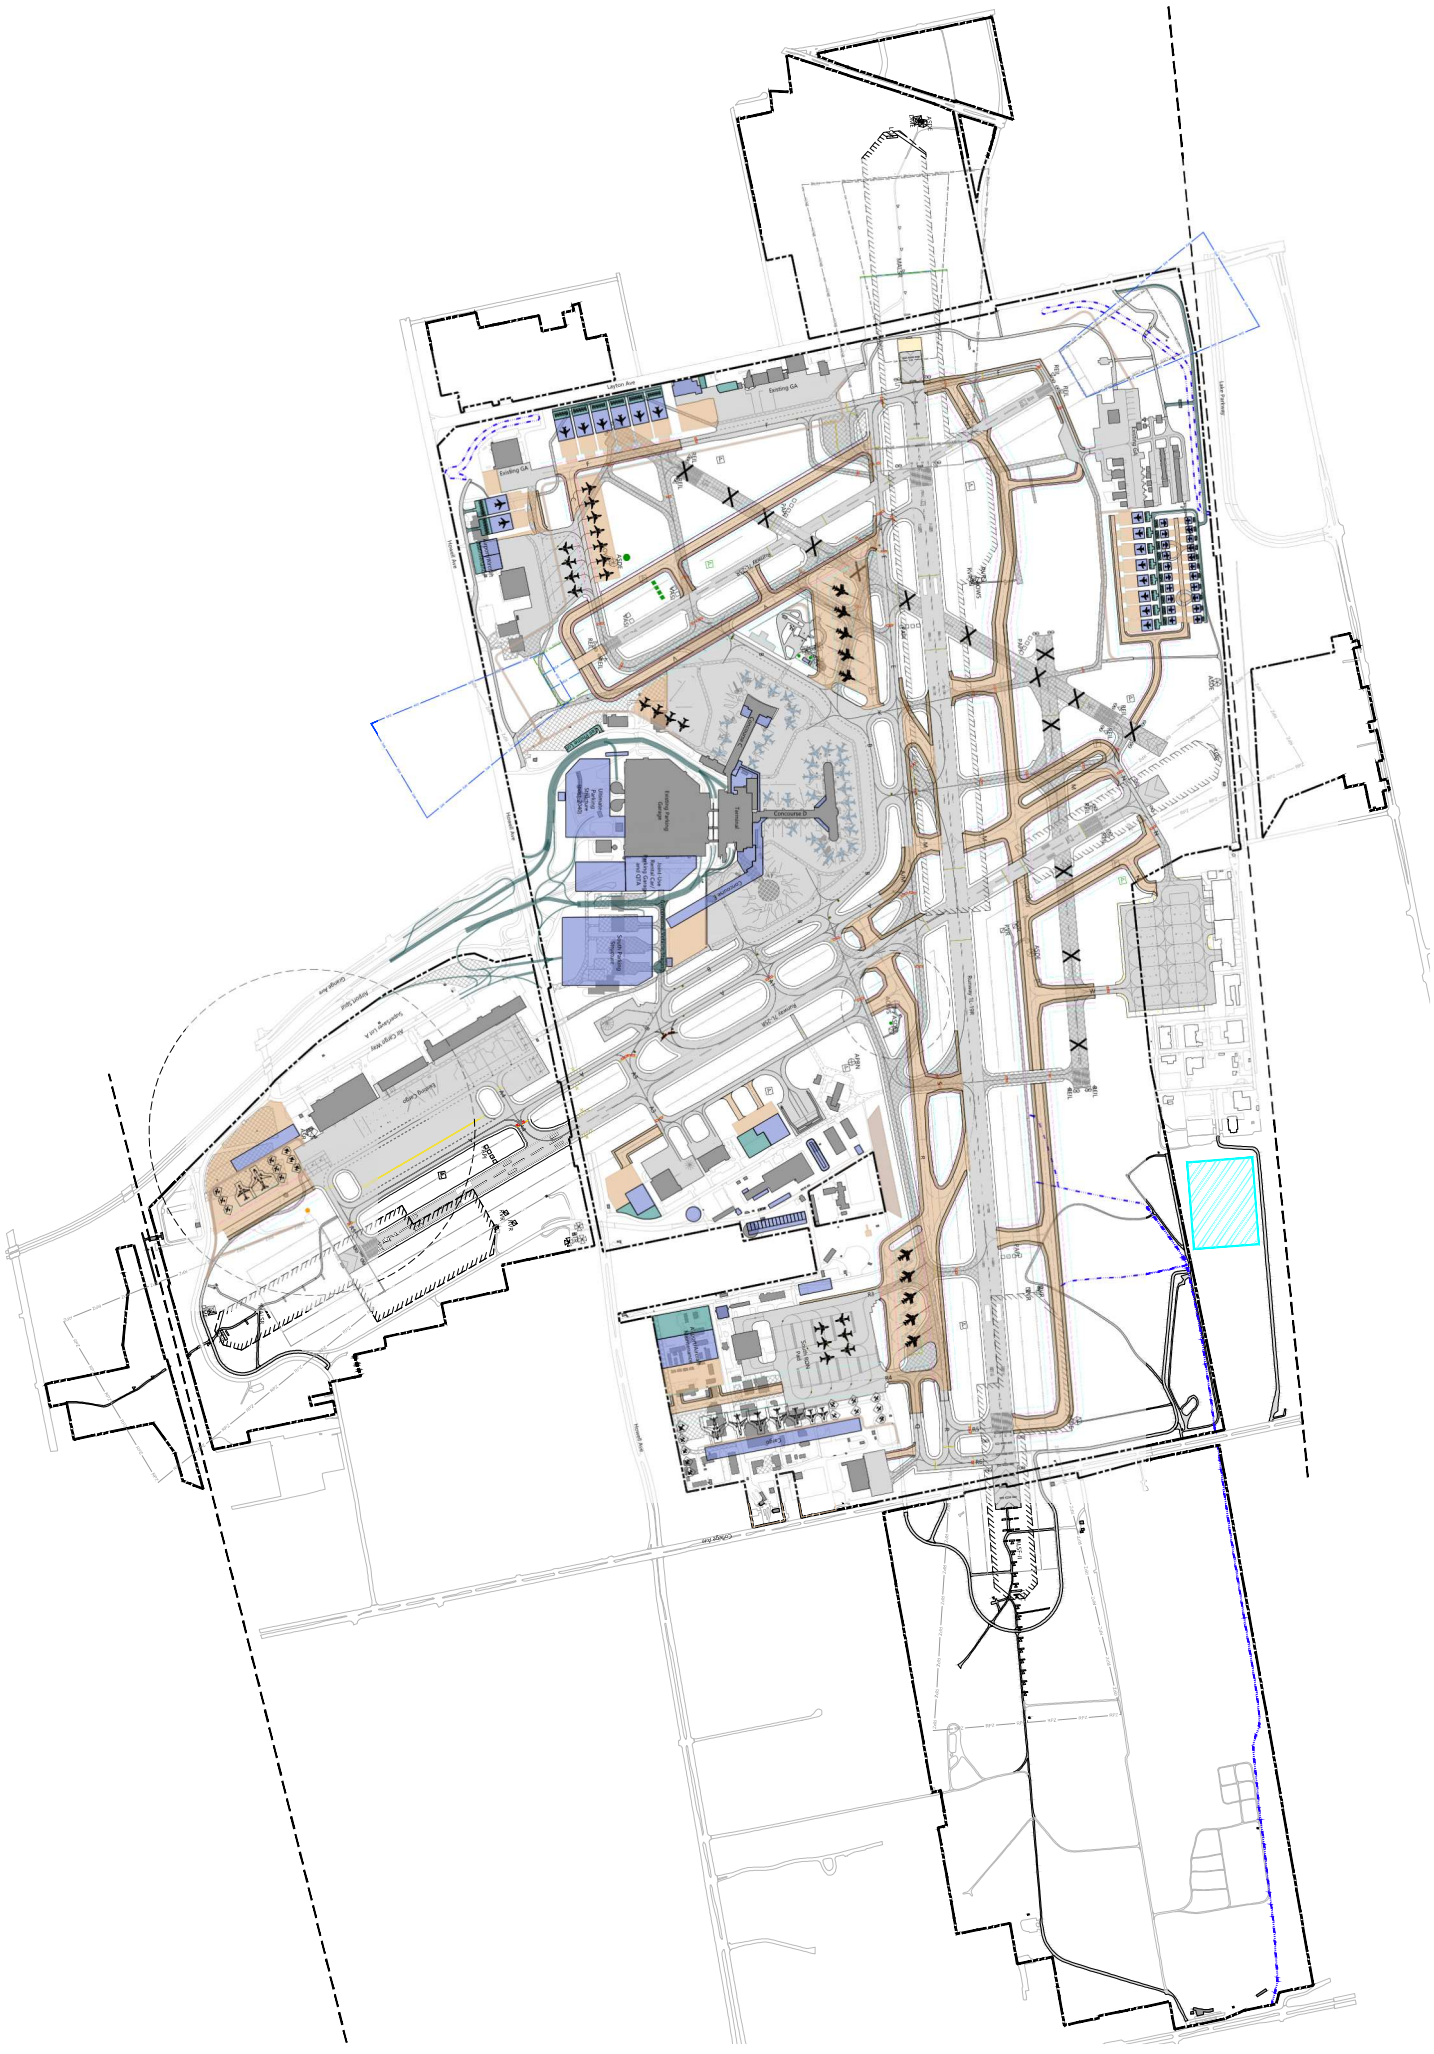
Existing GA
Existing GA
Existing Parking Garage
Terminal
Concourse B
Concourse A
Existing Parking Garage
Existing Parking Garage
Existing Parking Garage